Annex 4 – Plans
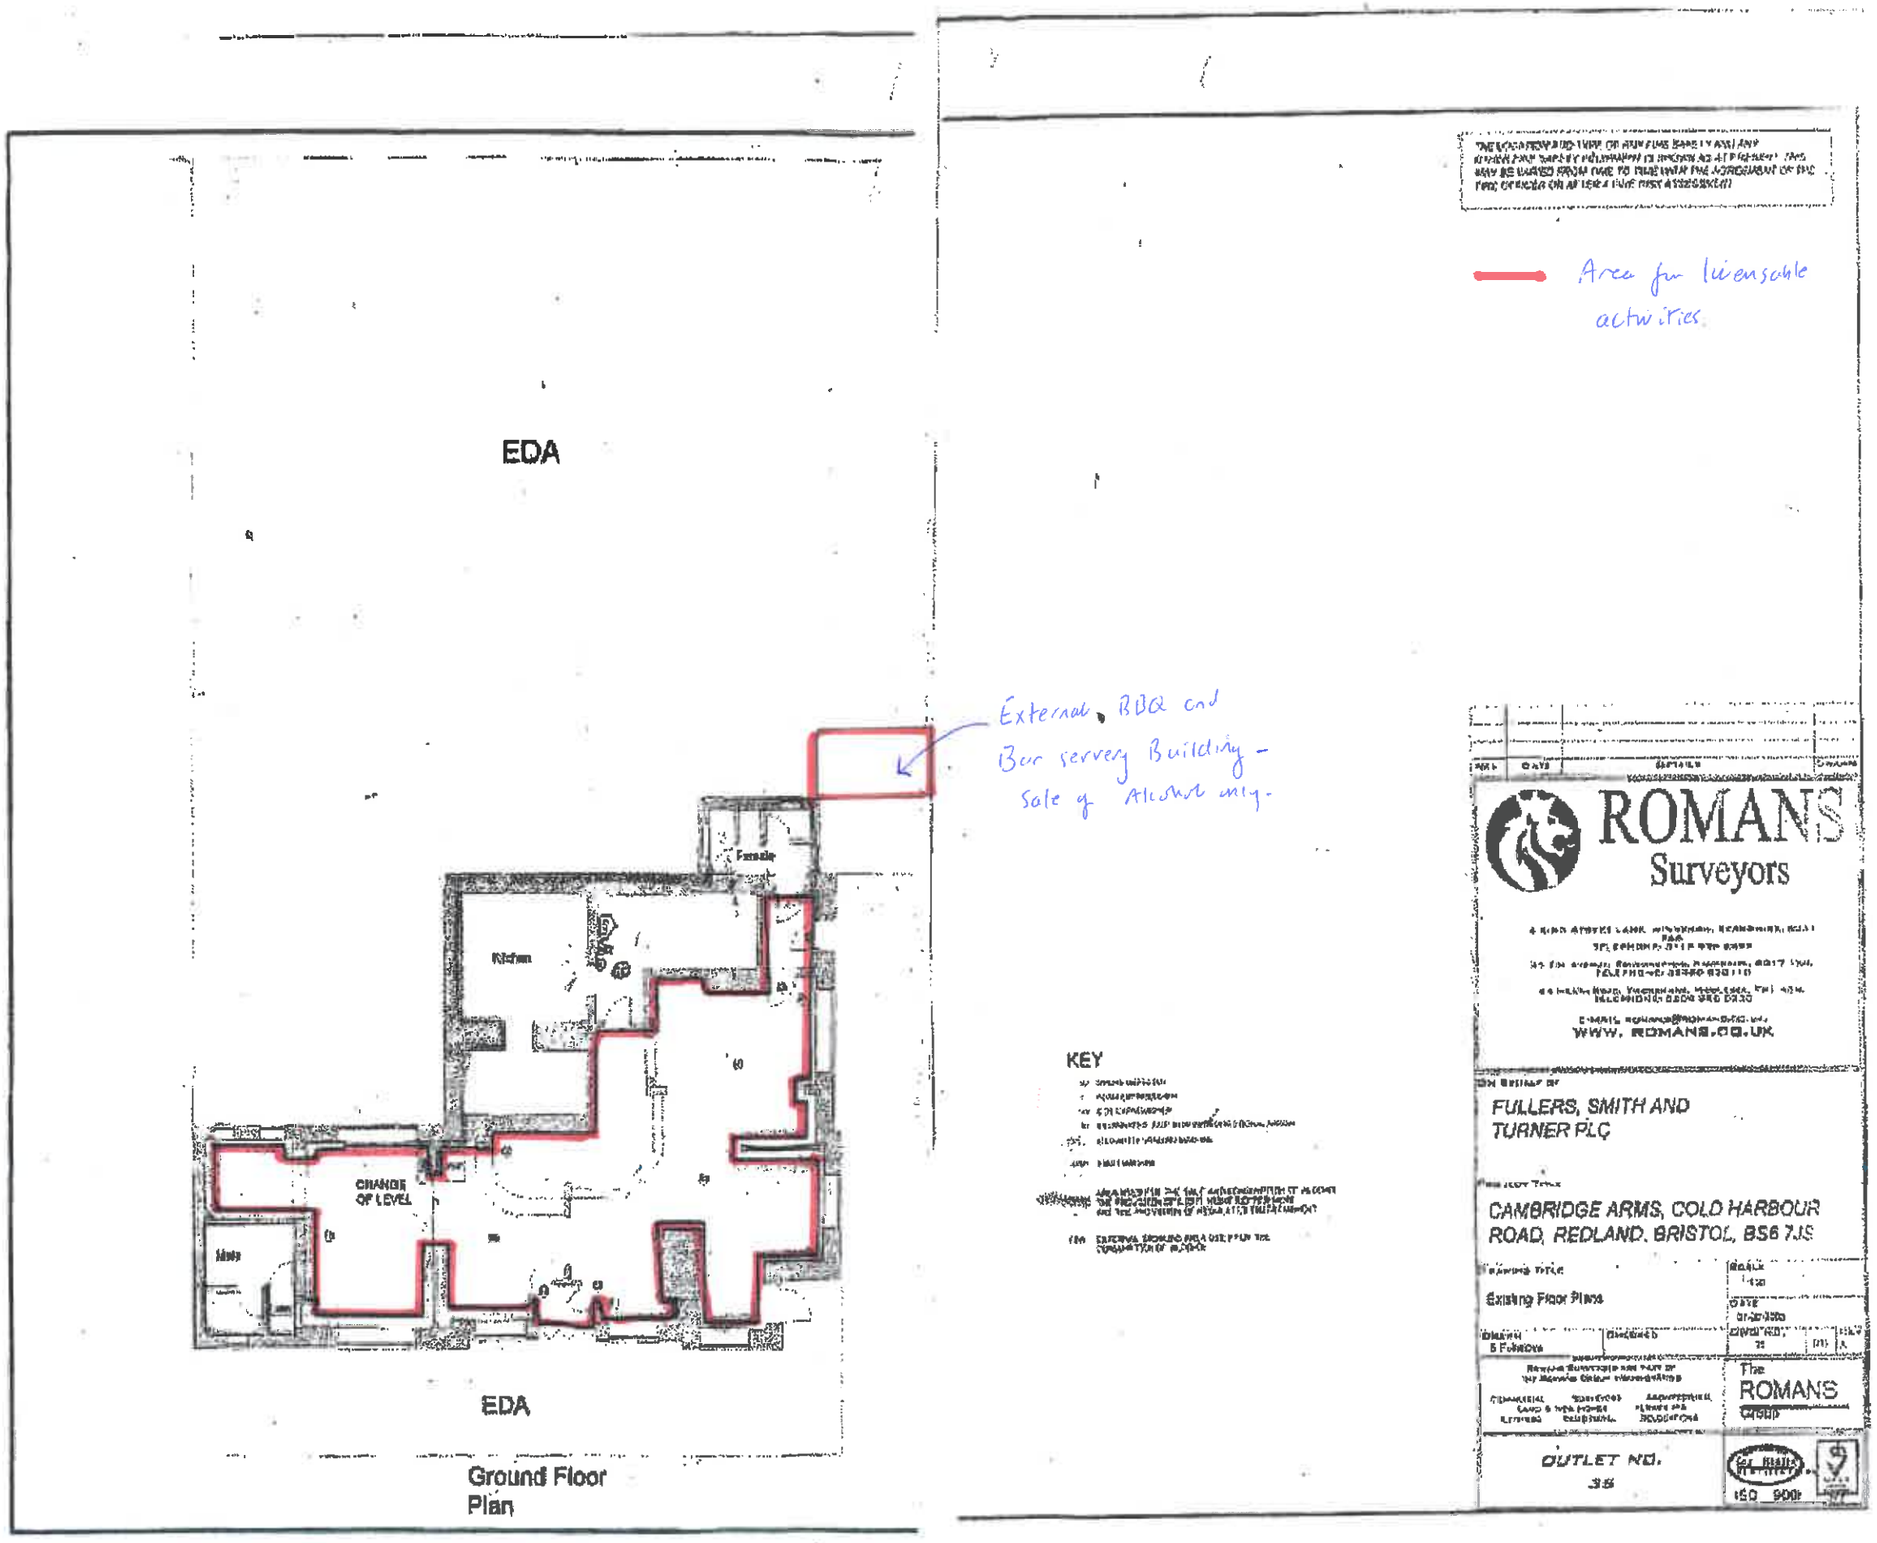
Plans as deposited with the Licensing Authority on 22 July 2005, plan dated 1 March 2005, drawing number 35 001 revision A.