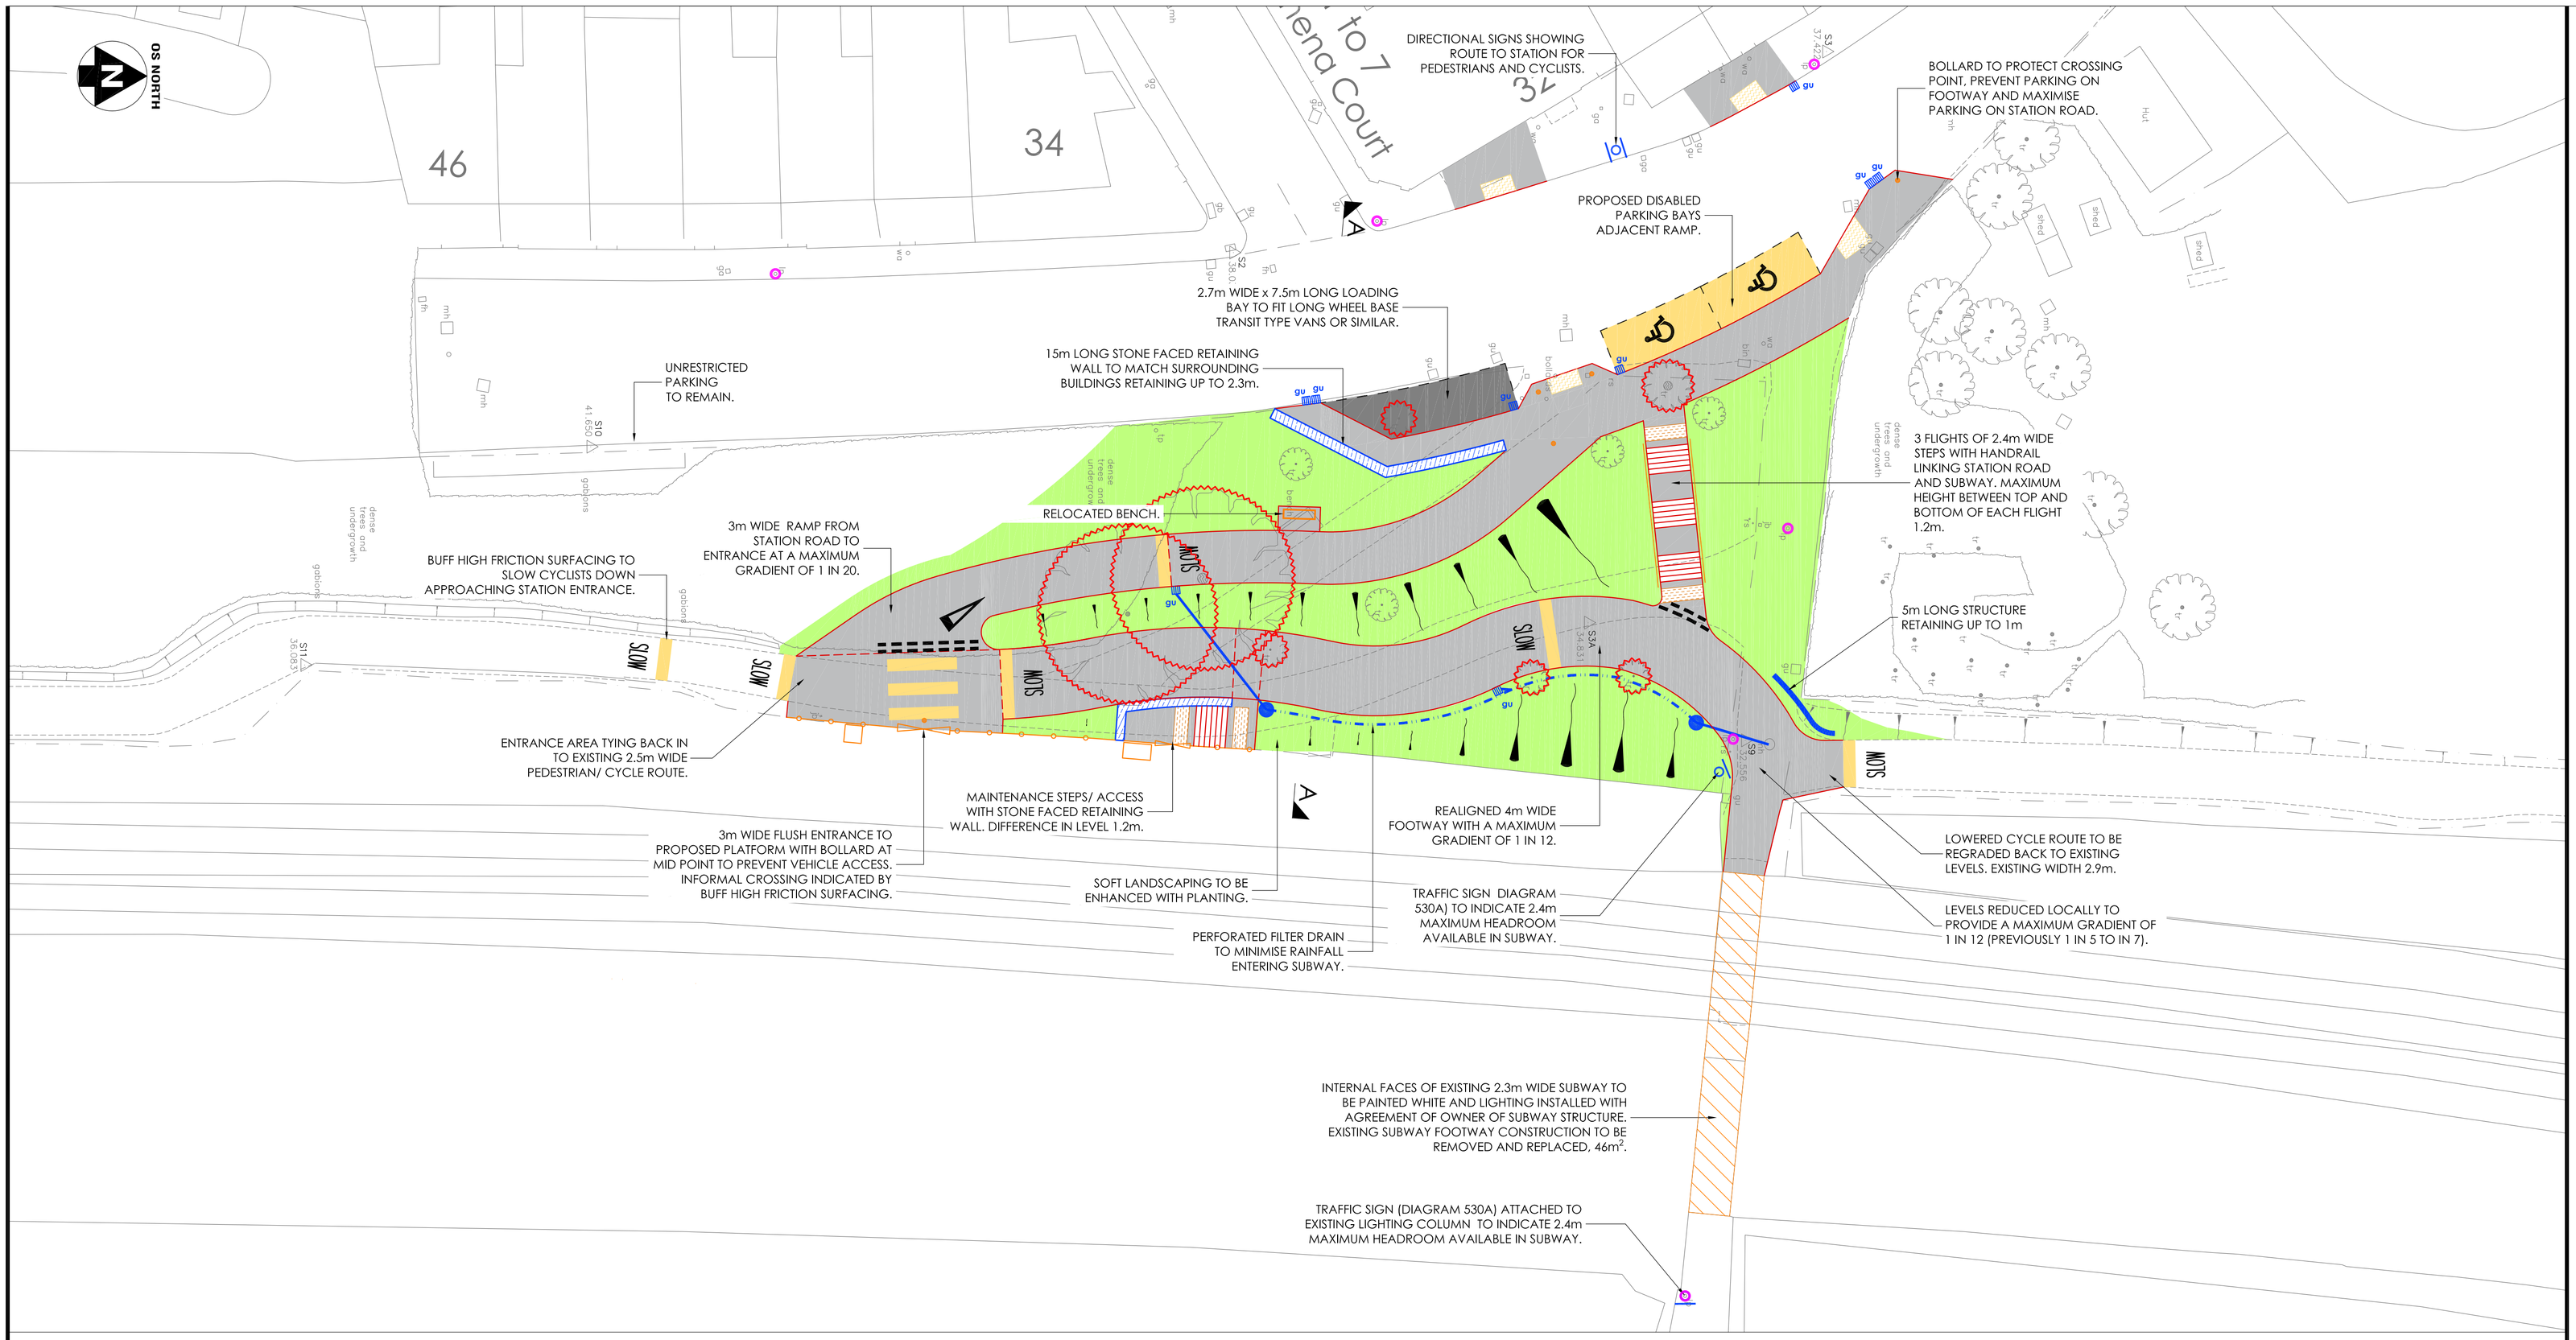

PLAN OF PROPOSED LAYOUT

SCALE 1 : 200

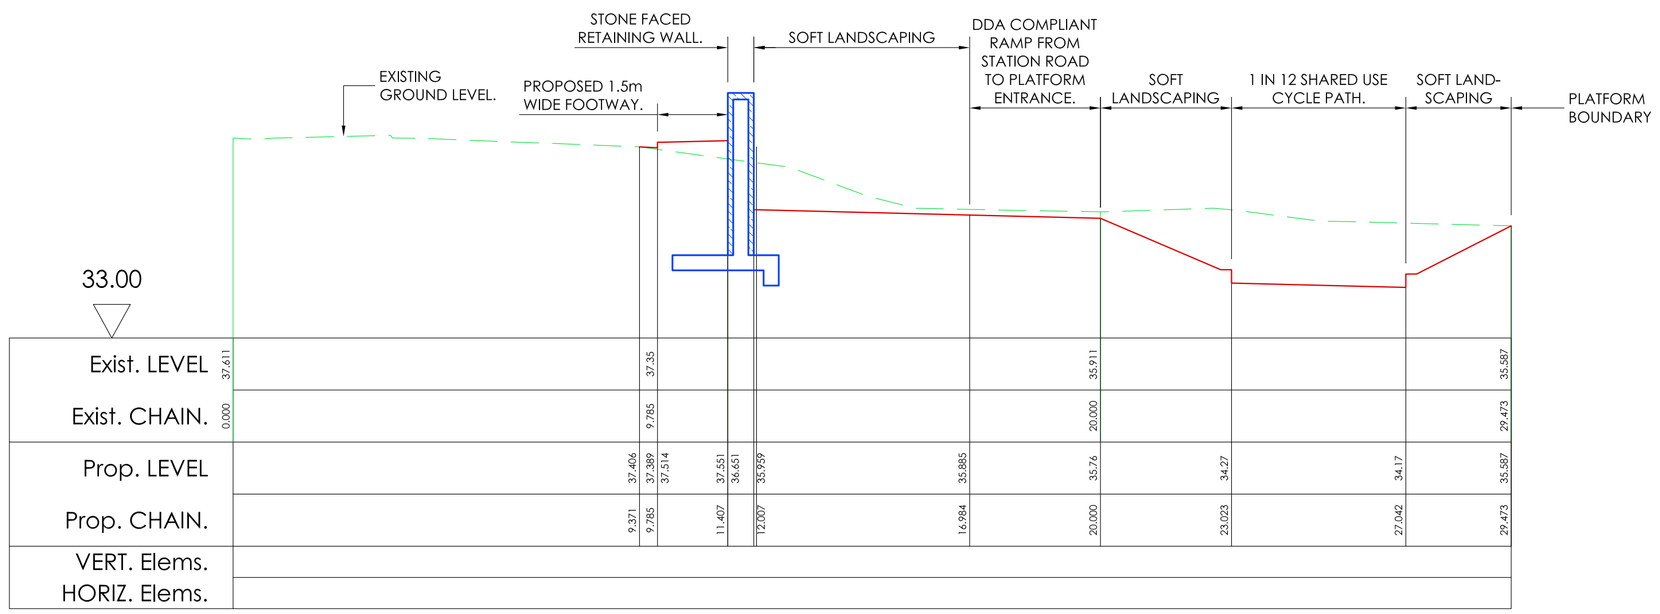

SECTION A-A TYPICAL CROSS SECTION

SCALE 1 : 100

KEY

- TREE RECOMMENDED FOR REMOVAL
- PROPOSED BOLLARD
- PROPOSED GULLY
- PROPOSED MANHOLE
- EXISTING LIGHTING COLUMN

CITY DESIGN
ENGINEERING DESIGN
PO Box 3176, Bristol. BS3 9FS

"This map is reproduced from Ordnance Survey material with permission of Ordnance Survey on behalf of the Controller of Her Majesty's Stationery Office (c) Crown copyright. Unauthorised reproductions infringes Crown copyright and may lead to prosecution or civil proceedings. Bristol City Council. Licence No. 100023406."

Rev.	Date	Description	By
B	20/02/19	SUBWAY AND TREE WORKS	JNW
A	14/02/19	STEPS ALIGNMENT & FILTER DRAIN	JNW

Project
ASHLEY DOWN STATION

Title
WEST SIDE PRELIMINARY LAYOUT WITHOUT ROUNDABOUT

Client
STRATEGIC CITY TRANSPORT

MELANIE BUFTON

Drawn by: **JNW**
Checked by:
Date Drawn: **DECEMBER 2018**
Date Issued:
Status: **PRELIMINARY**
Issued by:
Scale: **AS SHOWN @ A1**

Project Number **E17052** - Drawing **007** - Revision **B**