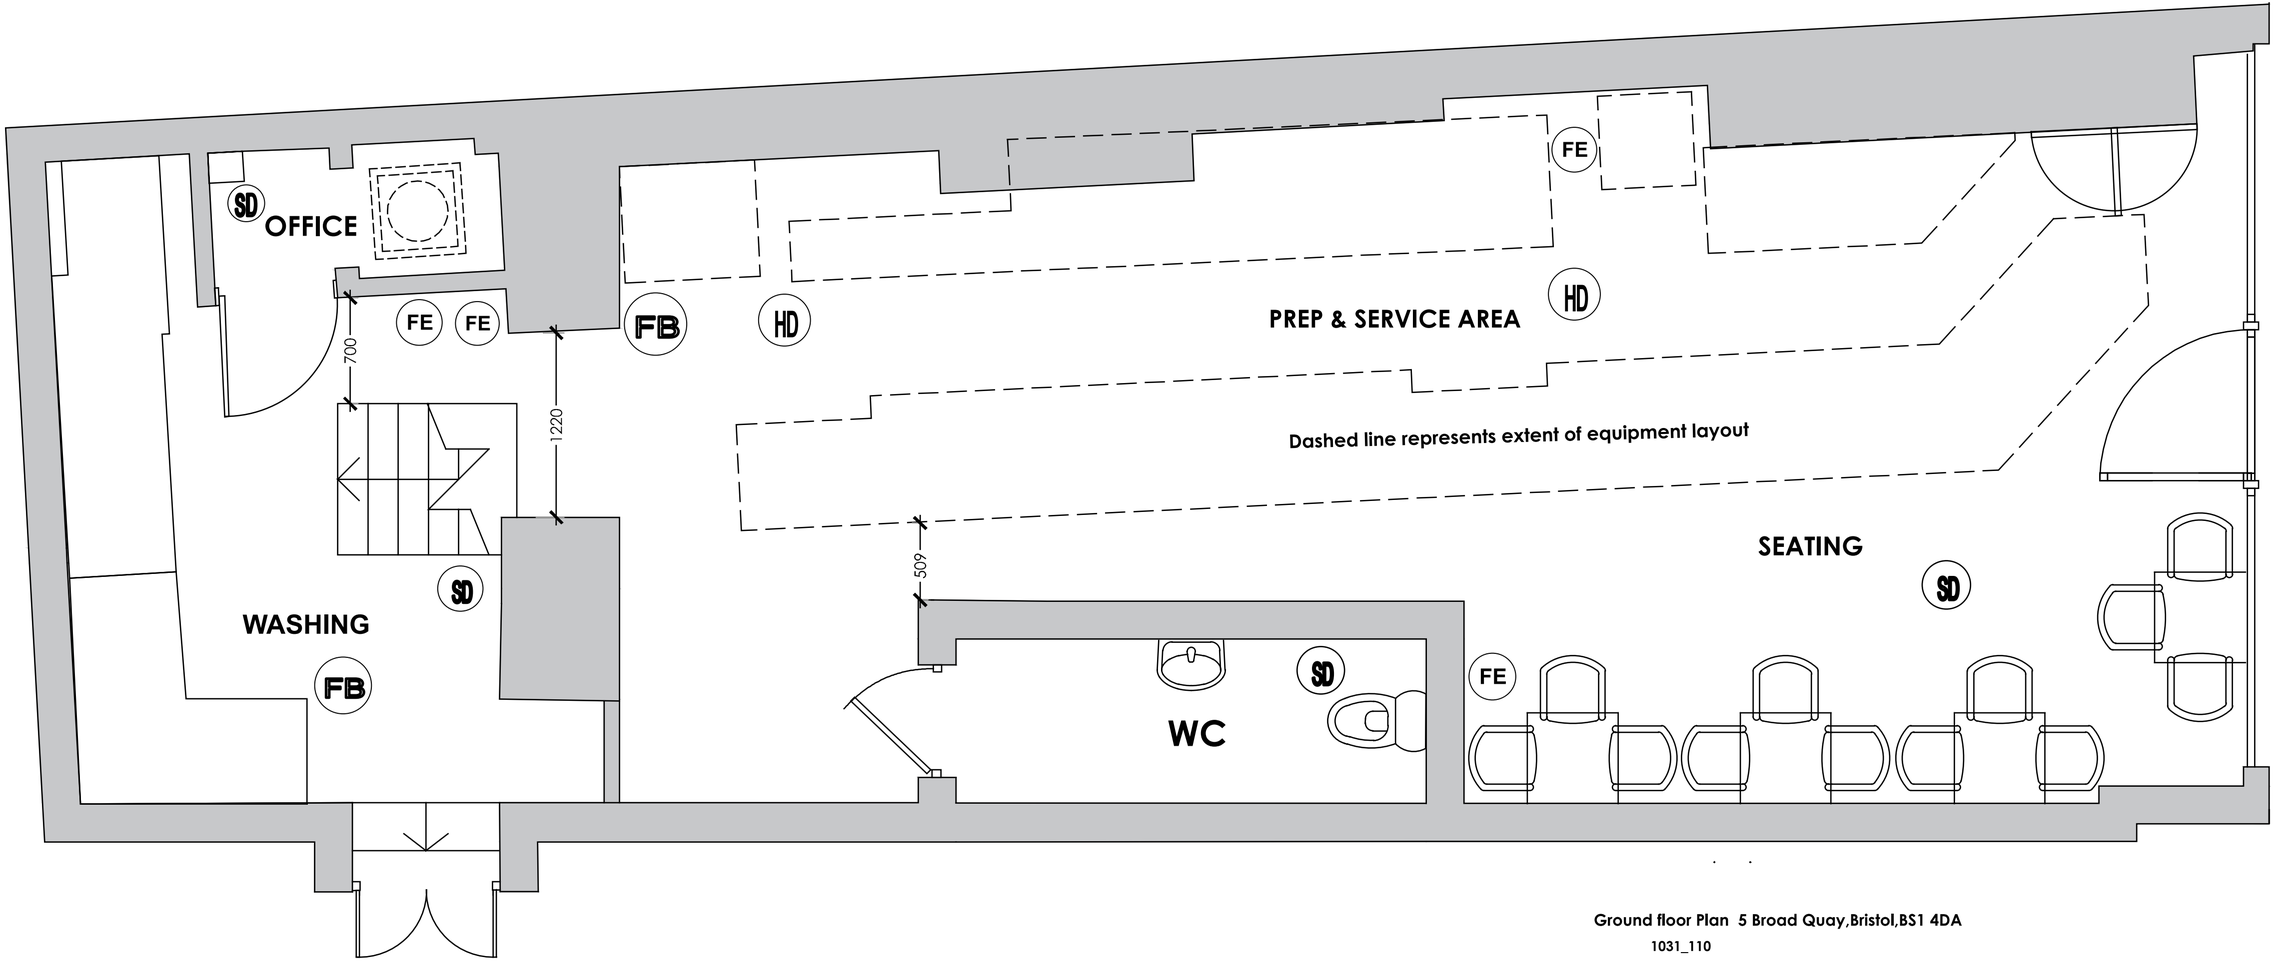

Legend

Fire blanket	FB
Heat detector	HD
Smoke detector	SD
Fire extinguisher	FE
Stairs	

Ground floor Plan 5 Broad Quay,Bristol,BS1 4DA

1031_110

t +44 (0) 117 9466966 e info@wdarchitects.co.uk w www.wdarchitects.co.uk